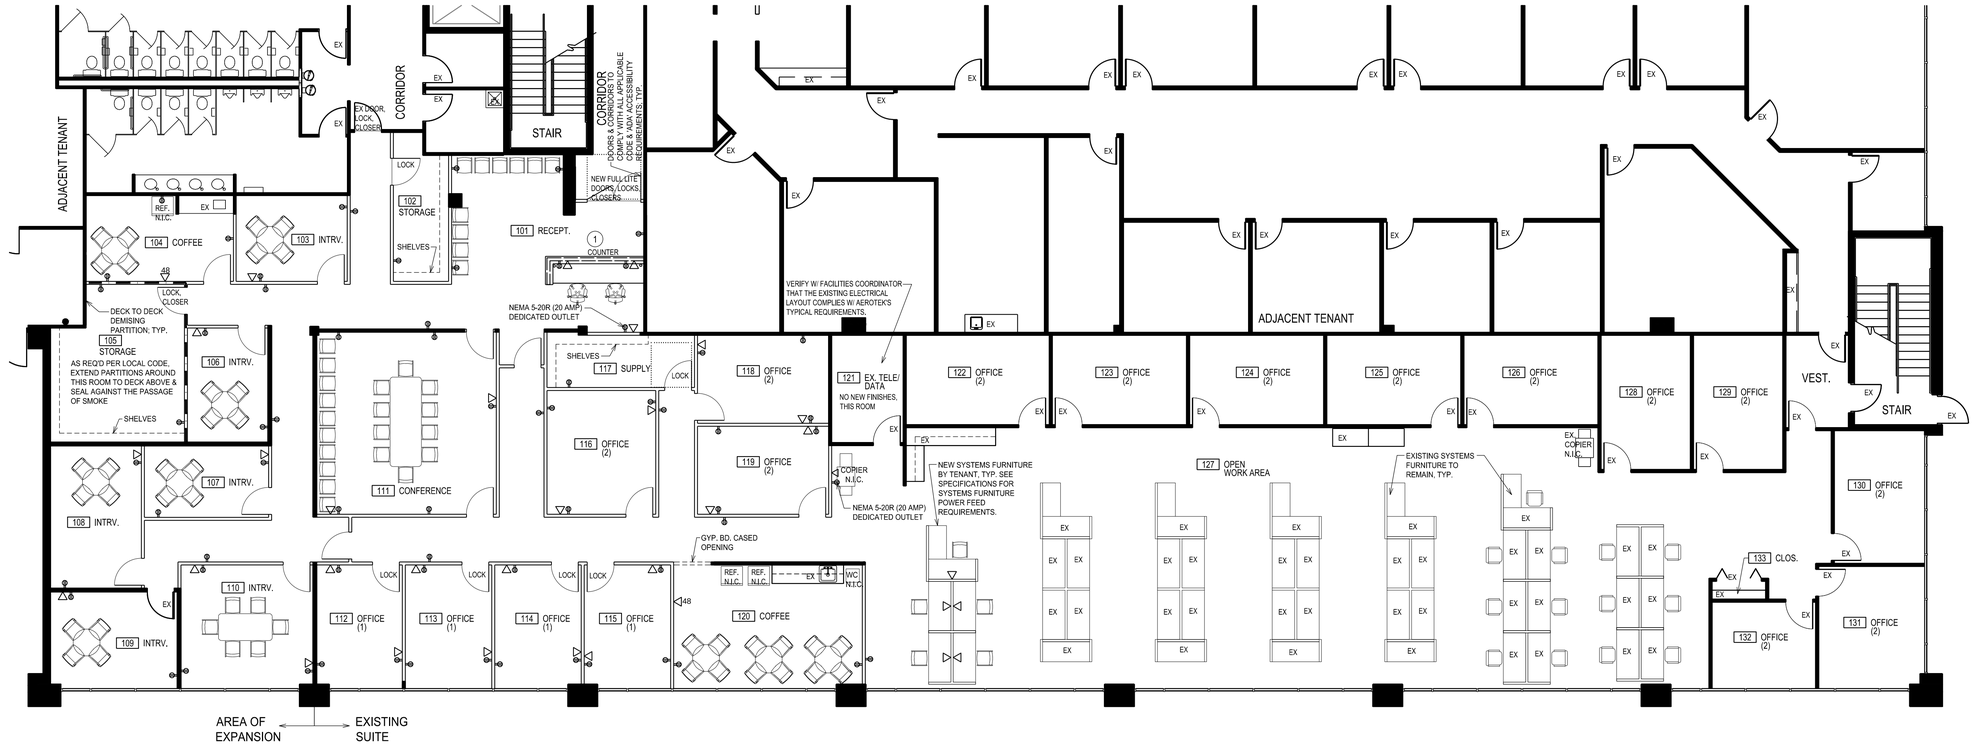

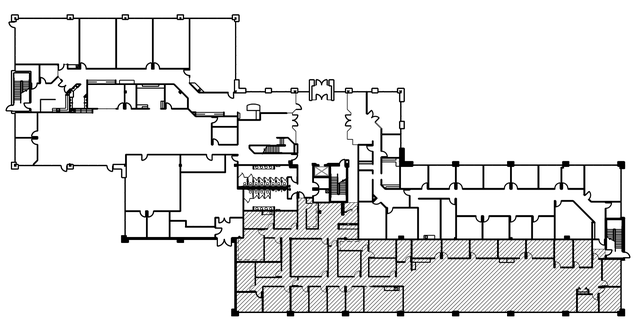

KEY PLAN

NOT TO SCALE

PLAN NORTH

0 2' 4' 8' 16'

SCALE 1/8" = 1'-0"

CRITICAL DIMENSIONS SHALL NOT BE SCALED

SPACE PLAN

ARCHITECTURAL

TEK SYSTEMS

5115 PARKCENTER AVE.
D U B L I N , O H

11 MAY 2011 AKCL22

ARIUM

ARCHITECTURE + ENGINEERING + INTERIORS + PLANNING + GREEN DESIGN

THIS PLAN WAS DERIVED FROM DOCUMENTS/CAD FILES PROVIDED TO ARIUM BY OTHERS AND HAS NOT BEEN FIELD VERIFIED BY ARIUM. THIS IS NOT A CONSTRUCTION DOCUMENT. FURNITURE SHOWN IS DIAGRAMMATIC ONLY. REFER TO FURNITURE SUPPLIER'S DRAWINGS FOR FINAL SIZES & LOCATIONS OF ALL FURNITURE.